Rev.	Date	Description
-	-	-
-	-	-
-	-	-
-	-	-
-	-	-
-	-	-
-	-	-
-	-	-
-	-	-
-	-	-
-	-	-
-	-	-
-	-	-
-	-	-
-	-	-
-	-	-

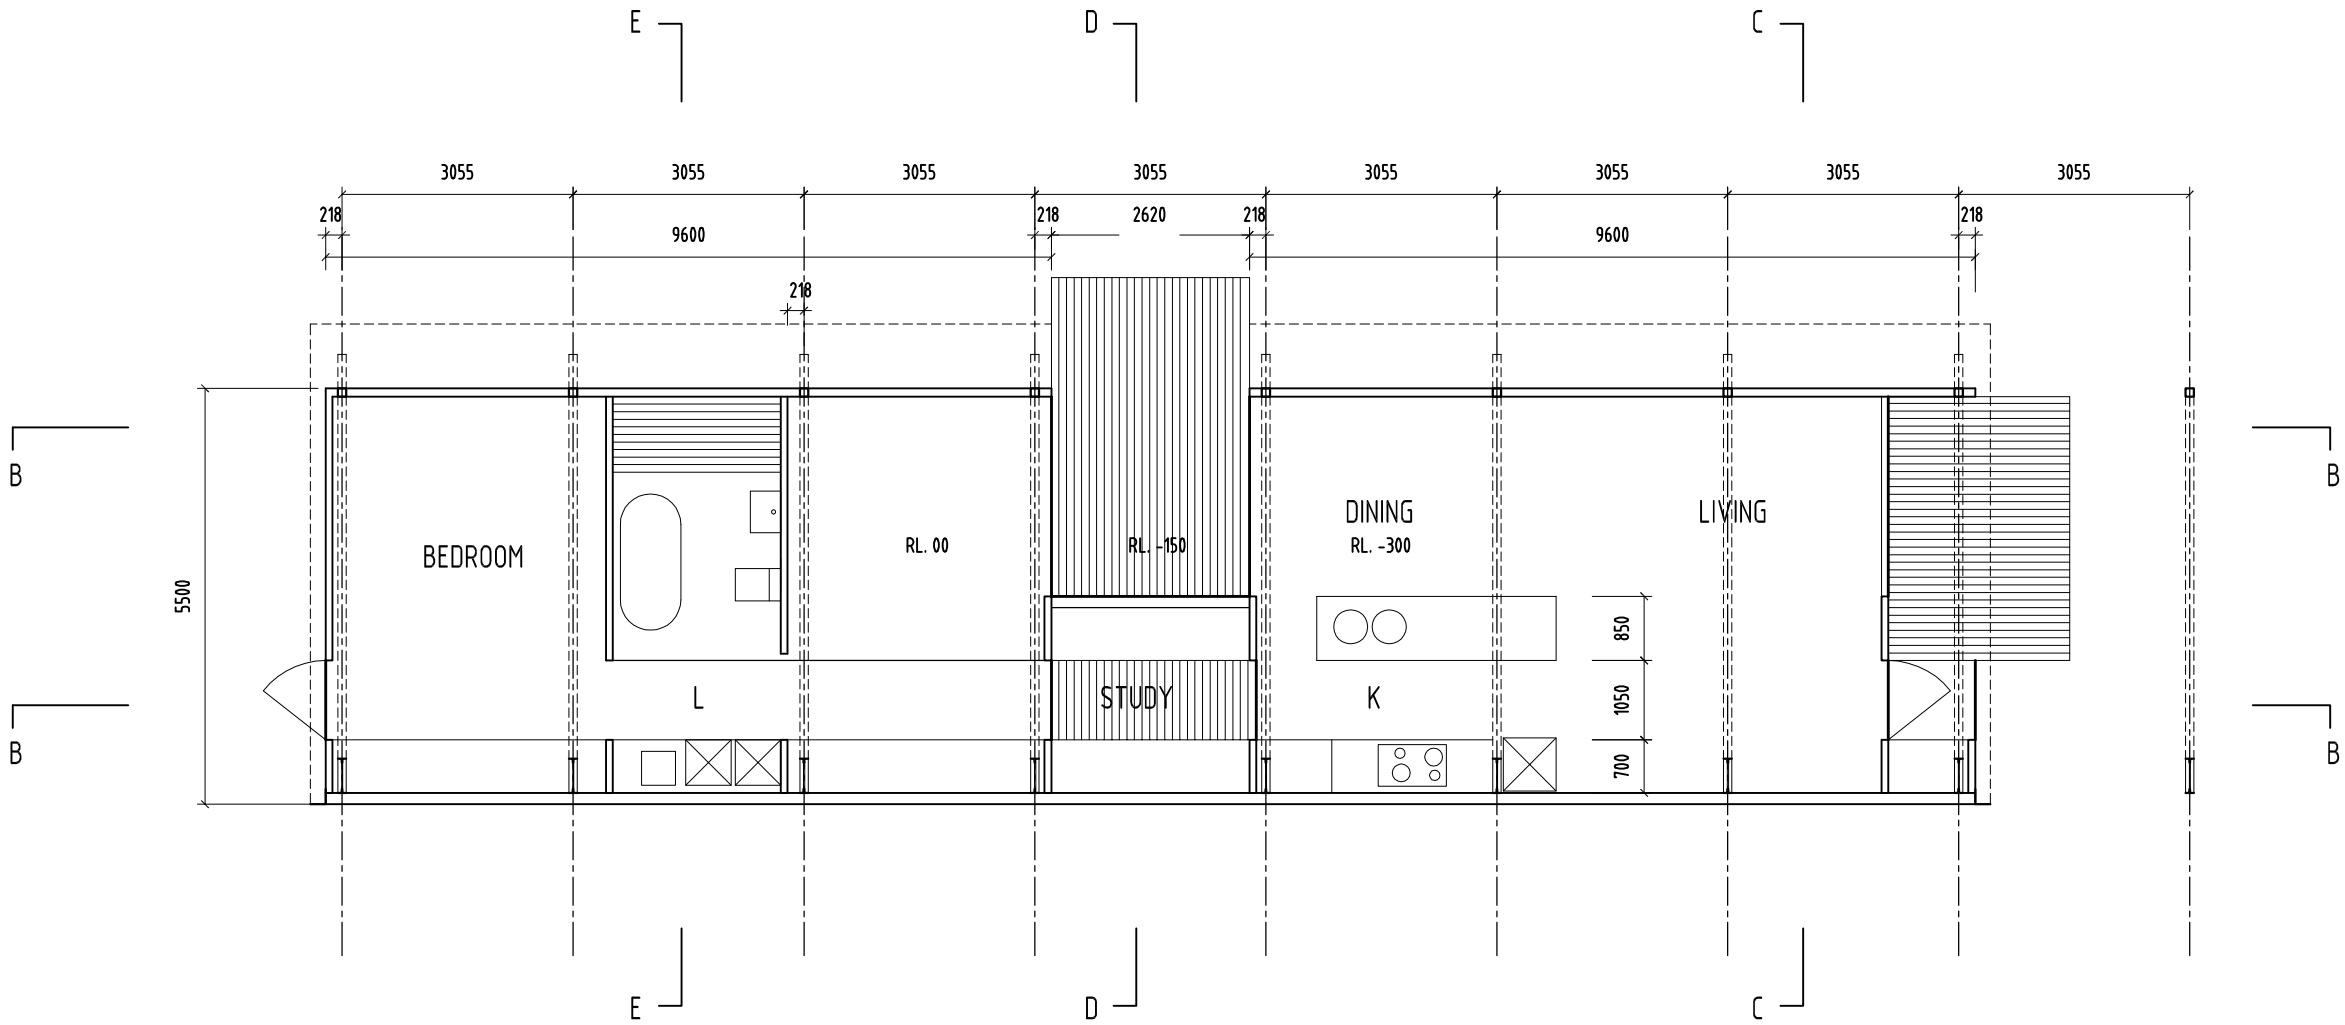

PLAN

Drawing Title
FLOOR PLAN

Project
FARRAN STREET HOUSE

Project No. **A08.01**

Address
4 Farren Street Castlemaine
Client
Robyn Till

DESIGN DEVELOPMENT

The dimensions and setouts shown on this drawing indicatethe design intent. It is the responsibility of the contractor to check setouts and confirm prior to commencement of any works or shop drawings. Discrepancies between existing conditions and the drawings must be referred to the architect.

Reviewd/ Authorised
☐ Tender ☐ Approval
☐ Construction ☐ .....
☐ For Information ☐ .....

CROSBY architects
ABN 77 528 672 256
111 Nicholson St. Footscray VIC 3011
ph_ 03 9687 6997 **fax_** 03 9687 6995
e-mail_info@crosbyarchitects.com.au

Director	**Geoff Crosby**	Sheet Size	**A3**
Project Manager	**GC**	Scale	**1:100**
Drawn by	.	Date	**17.11.08**

Drawing No. **DD01**

Revision No. **-**